VERIFY ALL DOCUMENTS FOR CURRENT REVISION AND PENDING CHANGES PRIOR TO EACH USE.
INIT_____ DATE_____

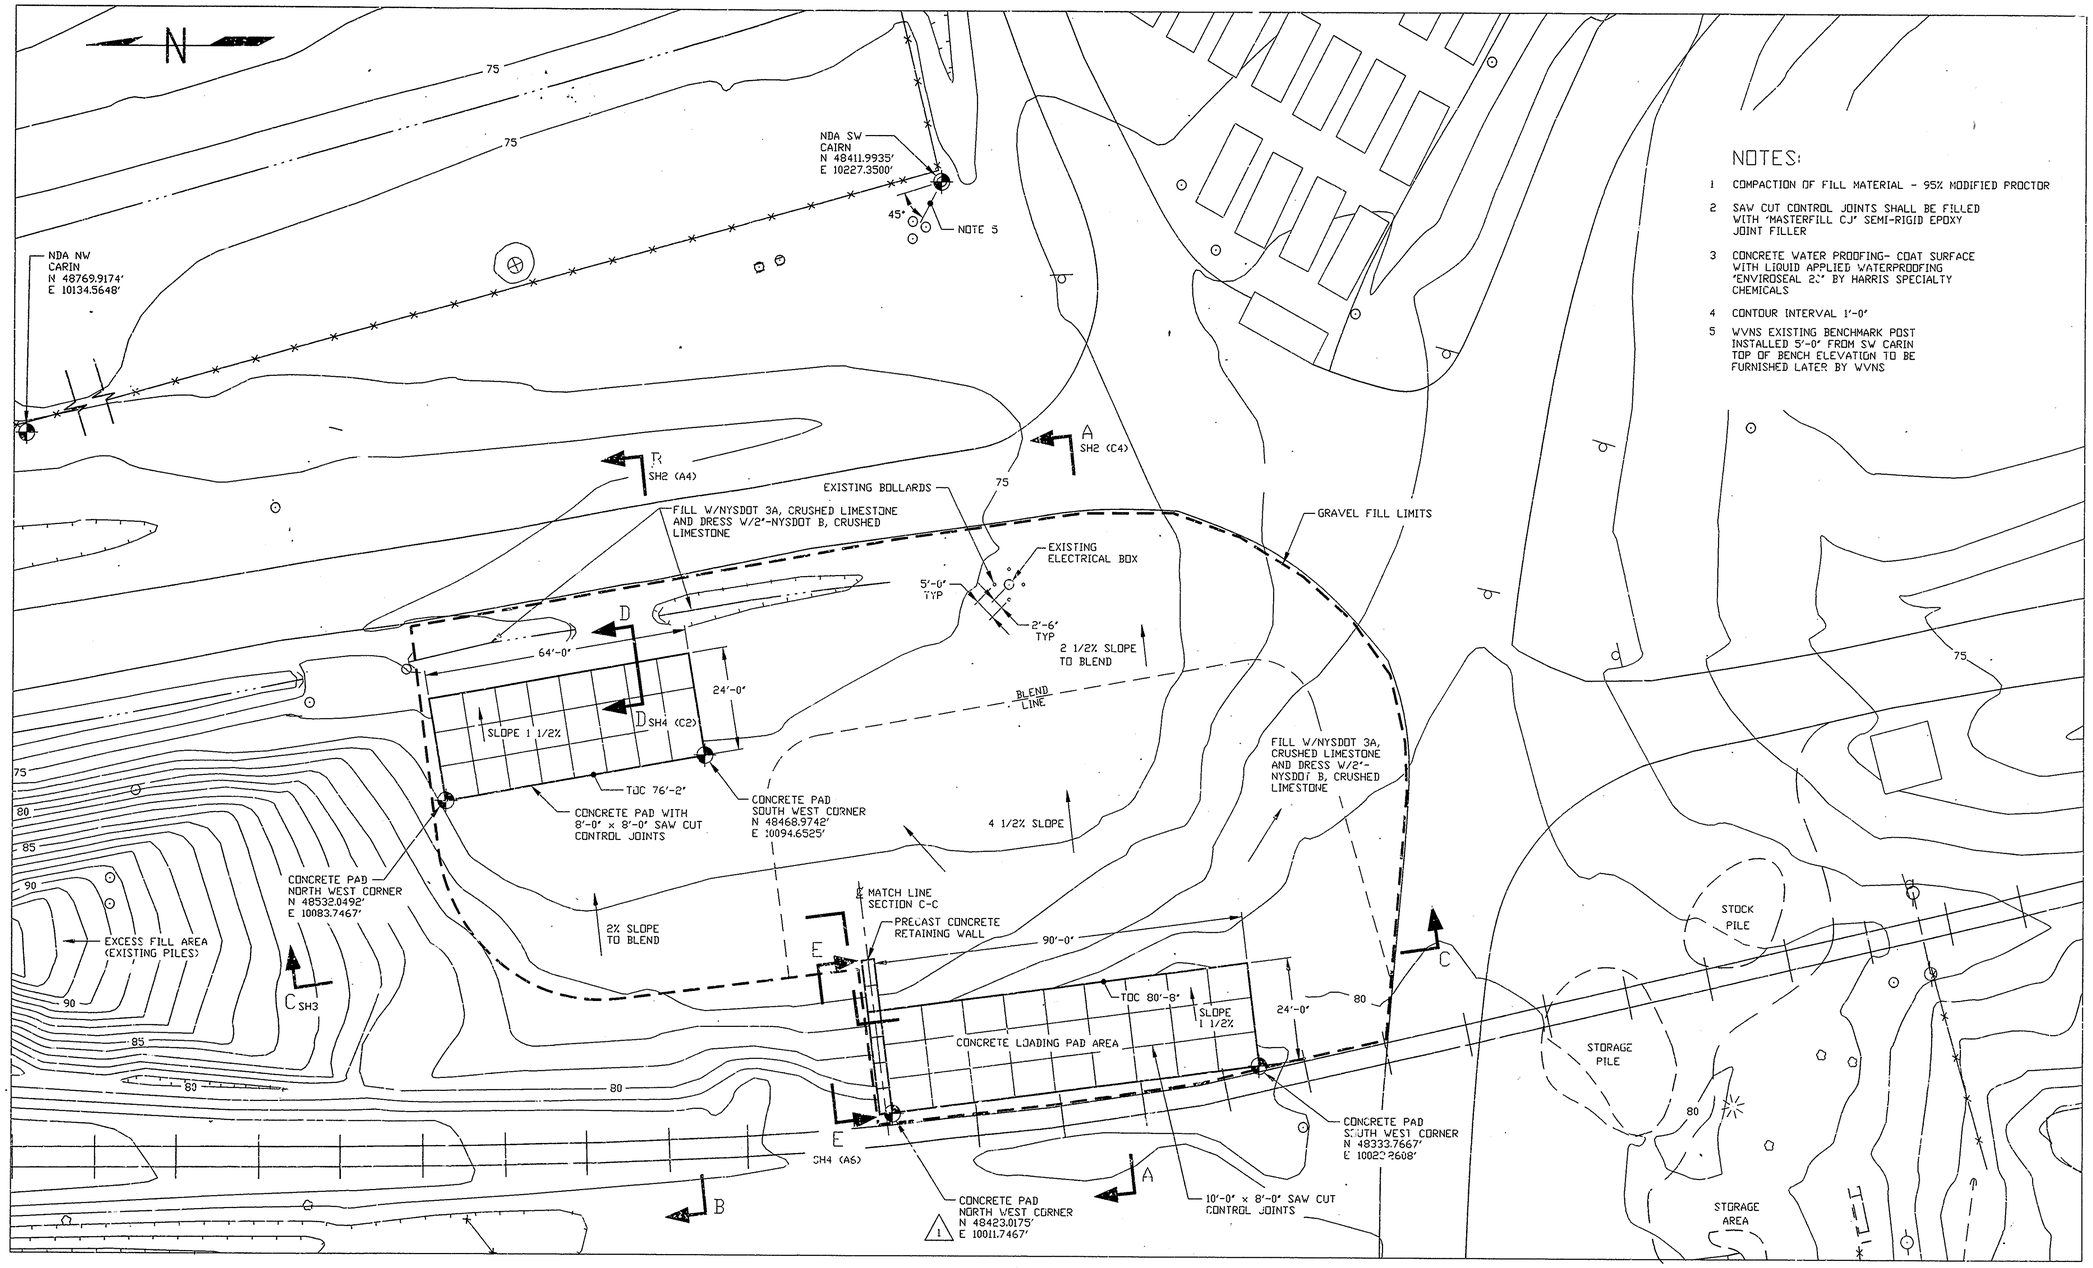

NOTES:

1. COMPACTION OF FILL MATERIAL - 95% MODIFIED PROCTOR
2. SAW CUT CONTROL JOINTS SHALL BE FILLED WITH 'MASTERFILL CJ' SEMI-RIGID EPOXY JOINT FILLER
3. CONCRETE WATER PROOFING- COAT SURFACE WITH LIQUID APPLIED WATERPROOFING 'ENVIROSEAL 2C' BY HARRIS SPECIALTY CHEMICALS
4. CONTOUR INTERVAL 1'-0"
5. WVNS EXISTING BENCHMARK POST INSTALLED 5'-0" FROM SW CARIN TOP OF BENCH ELEVATION TO BE FURNISHED LATER BY WVNS

REVISIONS			
REV	DESCRIPTION		APV'D
0	ER4492	6/28/2000	CCG
1	FCN LLW-003 CAM	9/7/2000	JH

UNLESS OTHERWISE SPECIFIED ALL DIMENSIONS IN INCHES

DRAFTER J. SCHELBLE	DATE 5/23/2000	
CHECKER J. HENRY	DATE 6/28/2000	
ENGINEER E. CIANCONE	DATE 6/28/2000	

Westinghouse Government Services Group
WEST VALLEY NUCLEAR SERVICES CO.
WEST VALLEY N.Y.

LLW
PACKAGING & STAGING AREA
TOPO & PLAN VIEW

FILE NAME 5917D001
PLOT SCALE 1=192.00
D SPEC # 3674
NEXT ASSEMBLY

DATABASE LINKED DRAWING.
SEE ENGINEERING RELEASE FORM (ER) FOR DRAWING APPROVAL SIGNATURES.

DWG SIZE D
SCALE 1/16"=1'-0"
WEIGHT
A/E DWG #
A/E CONTRACT #
DWG # 900D-5917
REV 1
SHEET 1 OF 4
CODE IDENT #

CAD DRAWING-DO NOT REVISE THIS ORIGINAL

Fri Sep 08 08:11:09 2000 JLH