VERIFY ALL DOCUMENTS FOR CURRENT REVISION AND PENDING CHANGES PRIOR TO EACH USE.
INIT_____ DATE_____

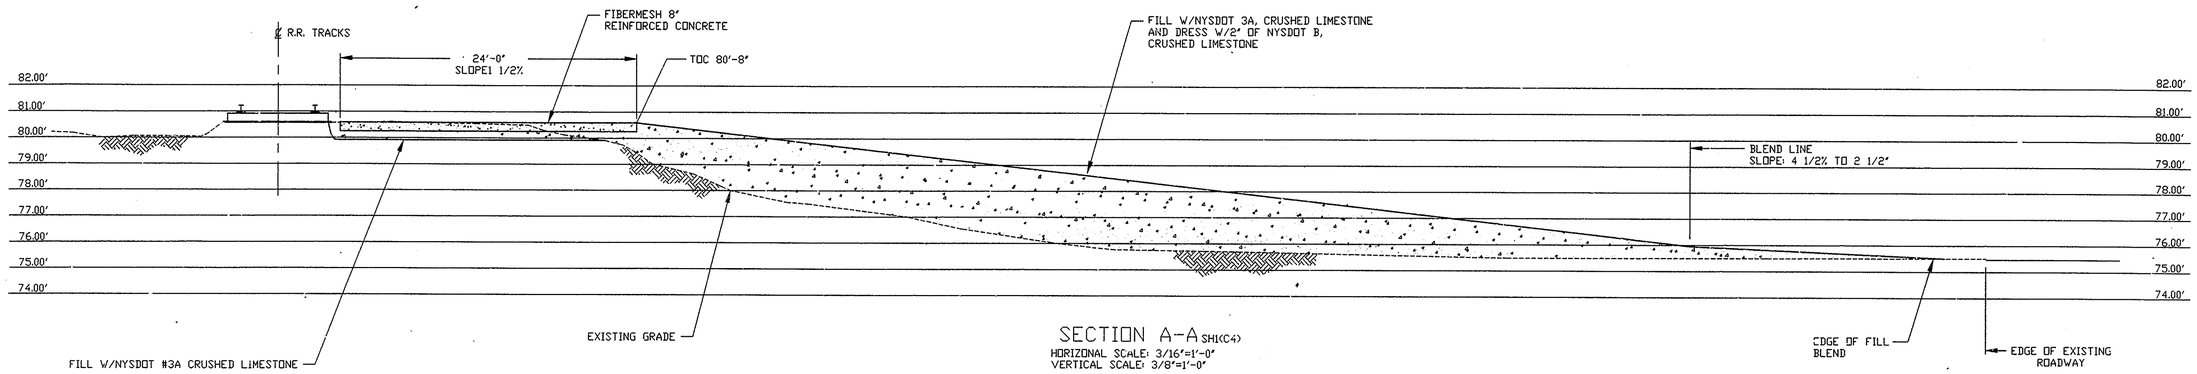

SECTION A-A SH1(C4)
HORIZONAL SCALE: 3/16"=1'-0"
VERTICAL SCALE: 3/8"=1'-0"

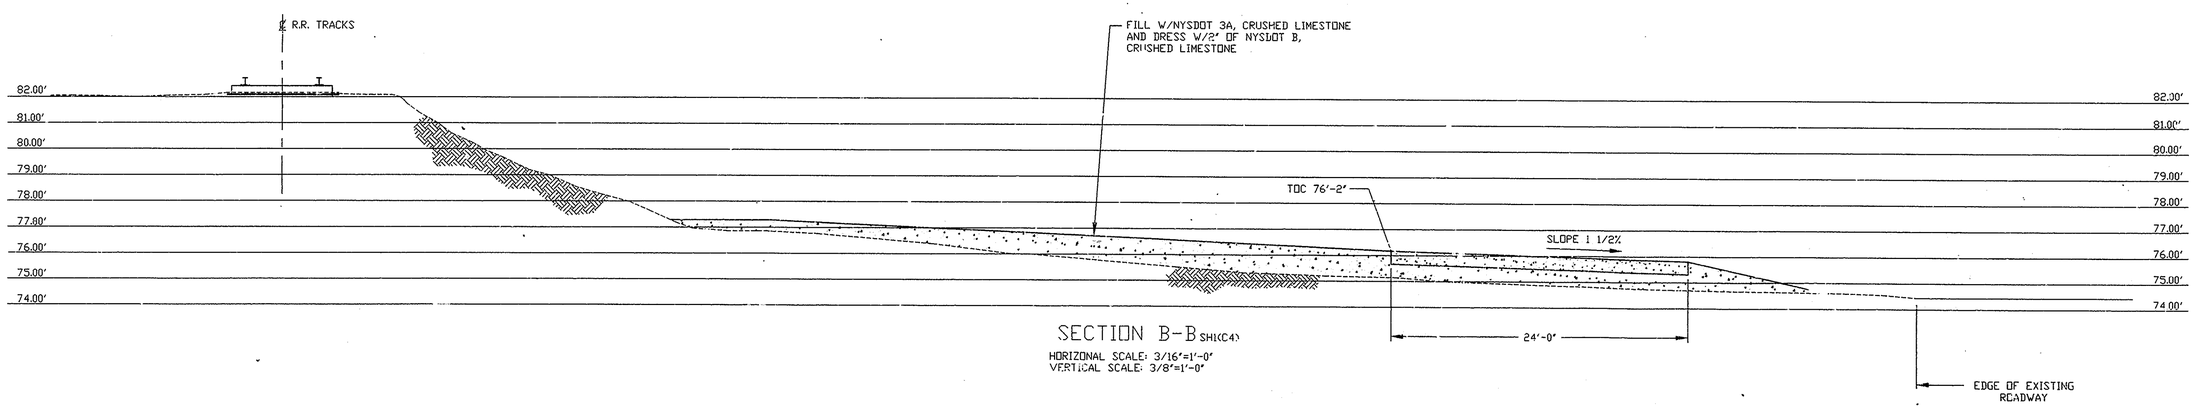

SECTION B-B SH1(C4)
HORIZONAL SCALE: 3/16"=1'-0"
VERTICAL SCALE: 3/8"=1'-0"

REVISIONS			
REV	DESCRIPTION		APV'D
0	ER4492	6/28/2000	CCG

UNLESS OTHERWISE SPECIFIED
ALL DIMENSIONS IN INCHES

FILE NAME 5917D002
PLOT SCALE 1=64.00
D SPEC # 3674
NEXT ASSEMBLY

DRAFTER J. SCHELBLE	DATE 6/12/2000	
CHECKER J. HENRY	DATE 6/28/2000	
ENGINEER E. CIANCONE	DATE 6/28/2000	

Westinghouse
Government Services Group
WEST VALLEY NUCLEAR SERVICES CO.
WEST VALLEY N.Y.

LLW
PACKAGING & STAGING
ELEVATION

DATABASE LINKED DRAWING.
SEE ENGINEERING RELEASE FORM (ER) FOR DRAWING APPROVAL SIGNATURES.

DWG SIZE D

SCALE AS NOTED
WEIGHT
A/E DWG #
A/E CONTRACT #

DWG # 900D-5917
REV 0
SHEET 2 OF
CODE IDENT #

CAD DRAWING-DO NOT REVISE THIS ORIGINAL

Wed Jun 28 10:27:50 2000 HAB