VERIFY ALL DOCUMENTS FOR CURRENT REVISION AND PENDING CHANGES PRIOR TO EACH USE.
INIT_____ DATE_____

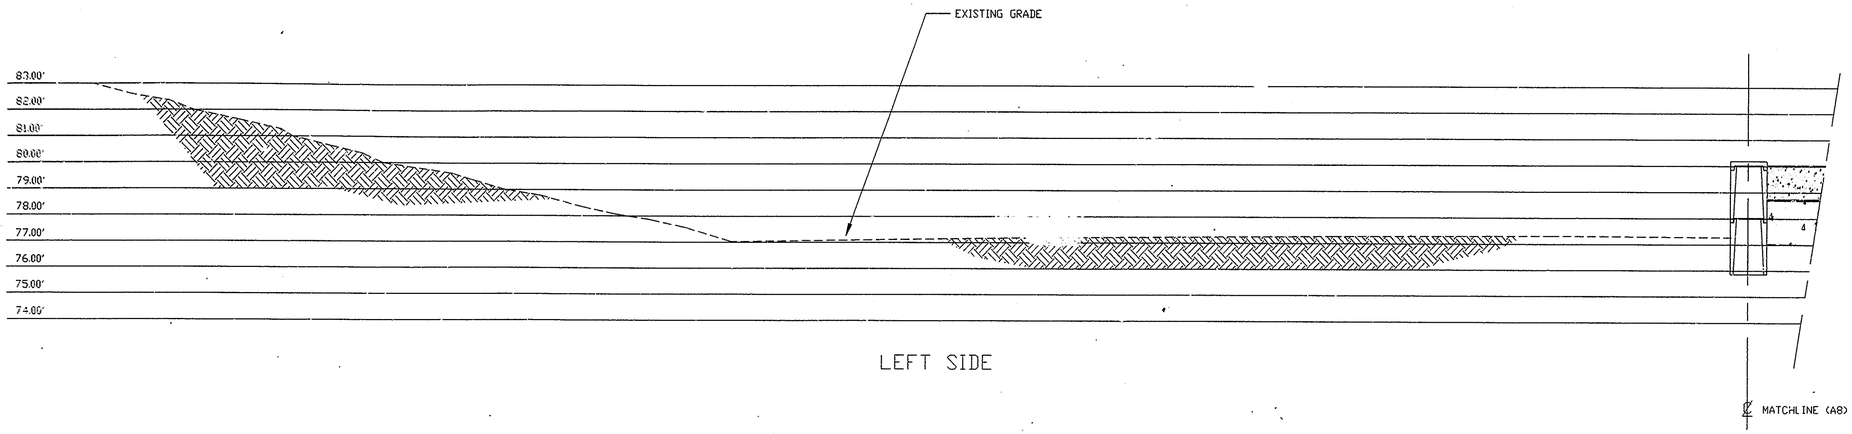

LEFT SIDE

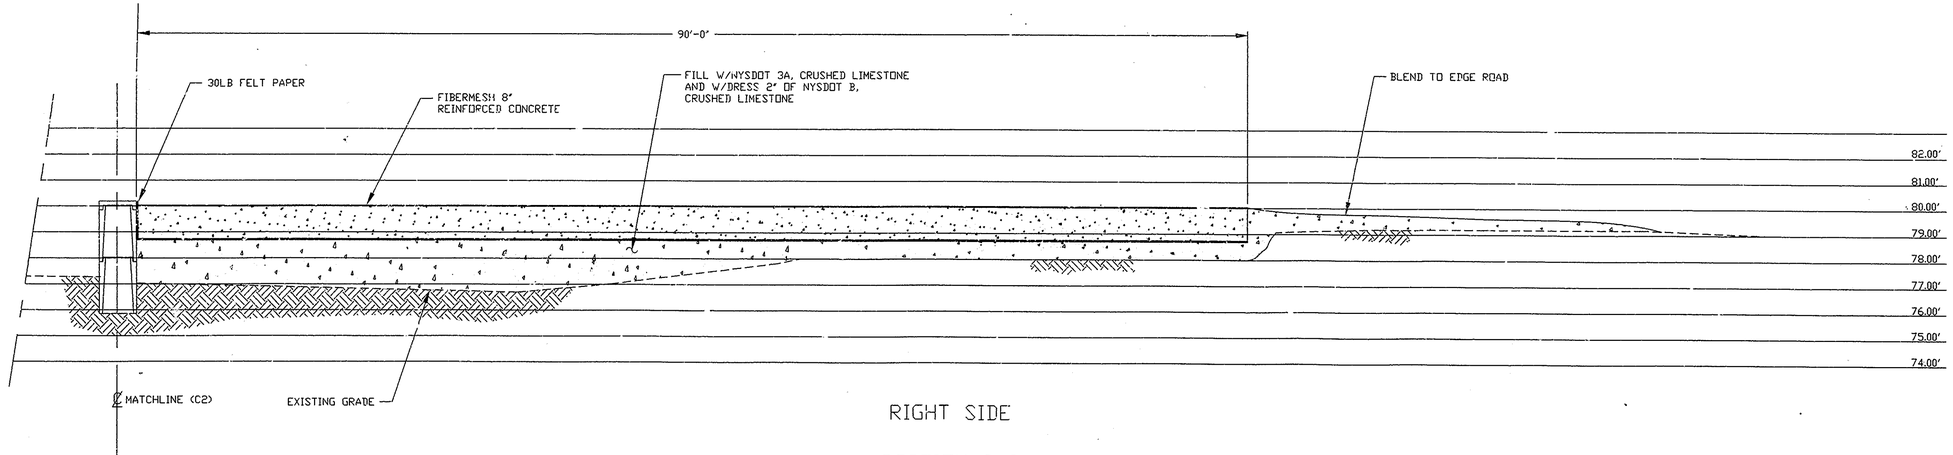

RIGHT SIDE

SECTION C-C SH1(C4)

HORIZONAL SCALE: 3/16"=1'-0"
VERTICAL SCALE: 3/8"=1'-0"

REVISIONS			
REV	DESCRIPTION	APV'D	
0	ER4492 6/28/2000	CCG	

UNLESS OTHERWISE SPECIFIED ALL DIMENSIONS IN INCHES

DRAFTED J. SCHELBLE	DATE 6/12/2000	
CHECKED J. HENRY	DATE 6/28/2000	
ENGINEER E. CIANCONE	DATE 6/28/2000	

Westinghouse Government Services Group
WEST VALLEY NUCLEAR SERVICES CO.
WEST VALLEY N.Y.

LLW PACKAGING & STAGING ELEVATION

FILE NAME 5917P003
PLOT SCALE 1=64.00
D SPEC # 3674
NEXT ASSEMBLY
DATABASE LINKED DRAWING.
SEE ENGINEERING RELEASE FORM (ER) FOR DRAWING APPROVAL SIGNATURES.
DWG SIZE D
SCALE AS NOTED
WEIGHT
A/E DWG #
DWG # 900D-5917
REV 0
SHEET 3 OF
A/E CONTRACT #
CODE IDENT #

CAD DRAWING-DO NOT REVISE THIS ORIGINAL

Wed Jun 28 10:16:40 2000 HAB